PRA # 06121

ELMBROOK SCHOOL DISTRICT - BROOKFIELD CENTRAL HIGH SCHOOL

BROOKFIELD, WI

Plunkett Raysich Architects, LLP

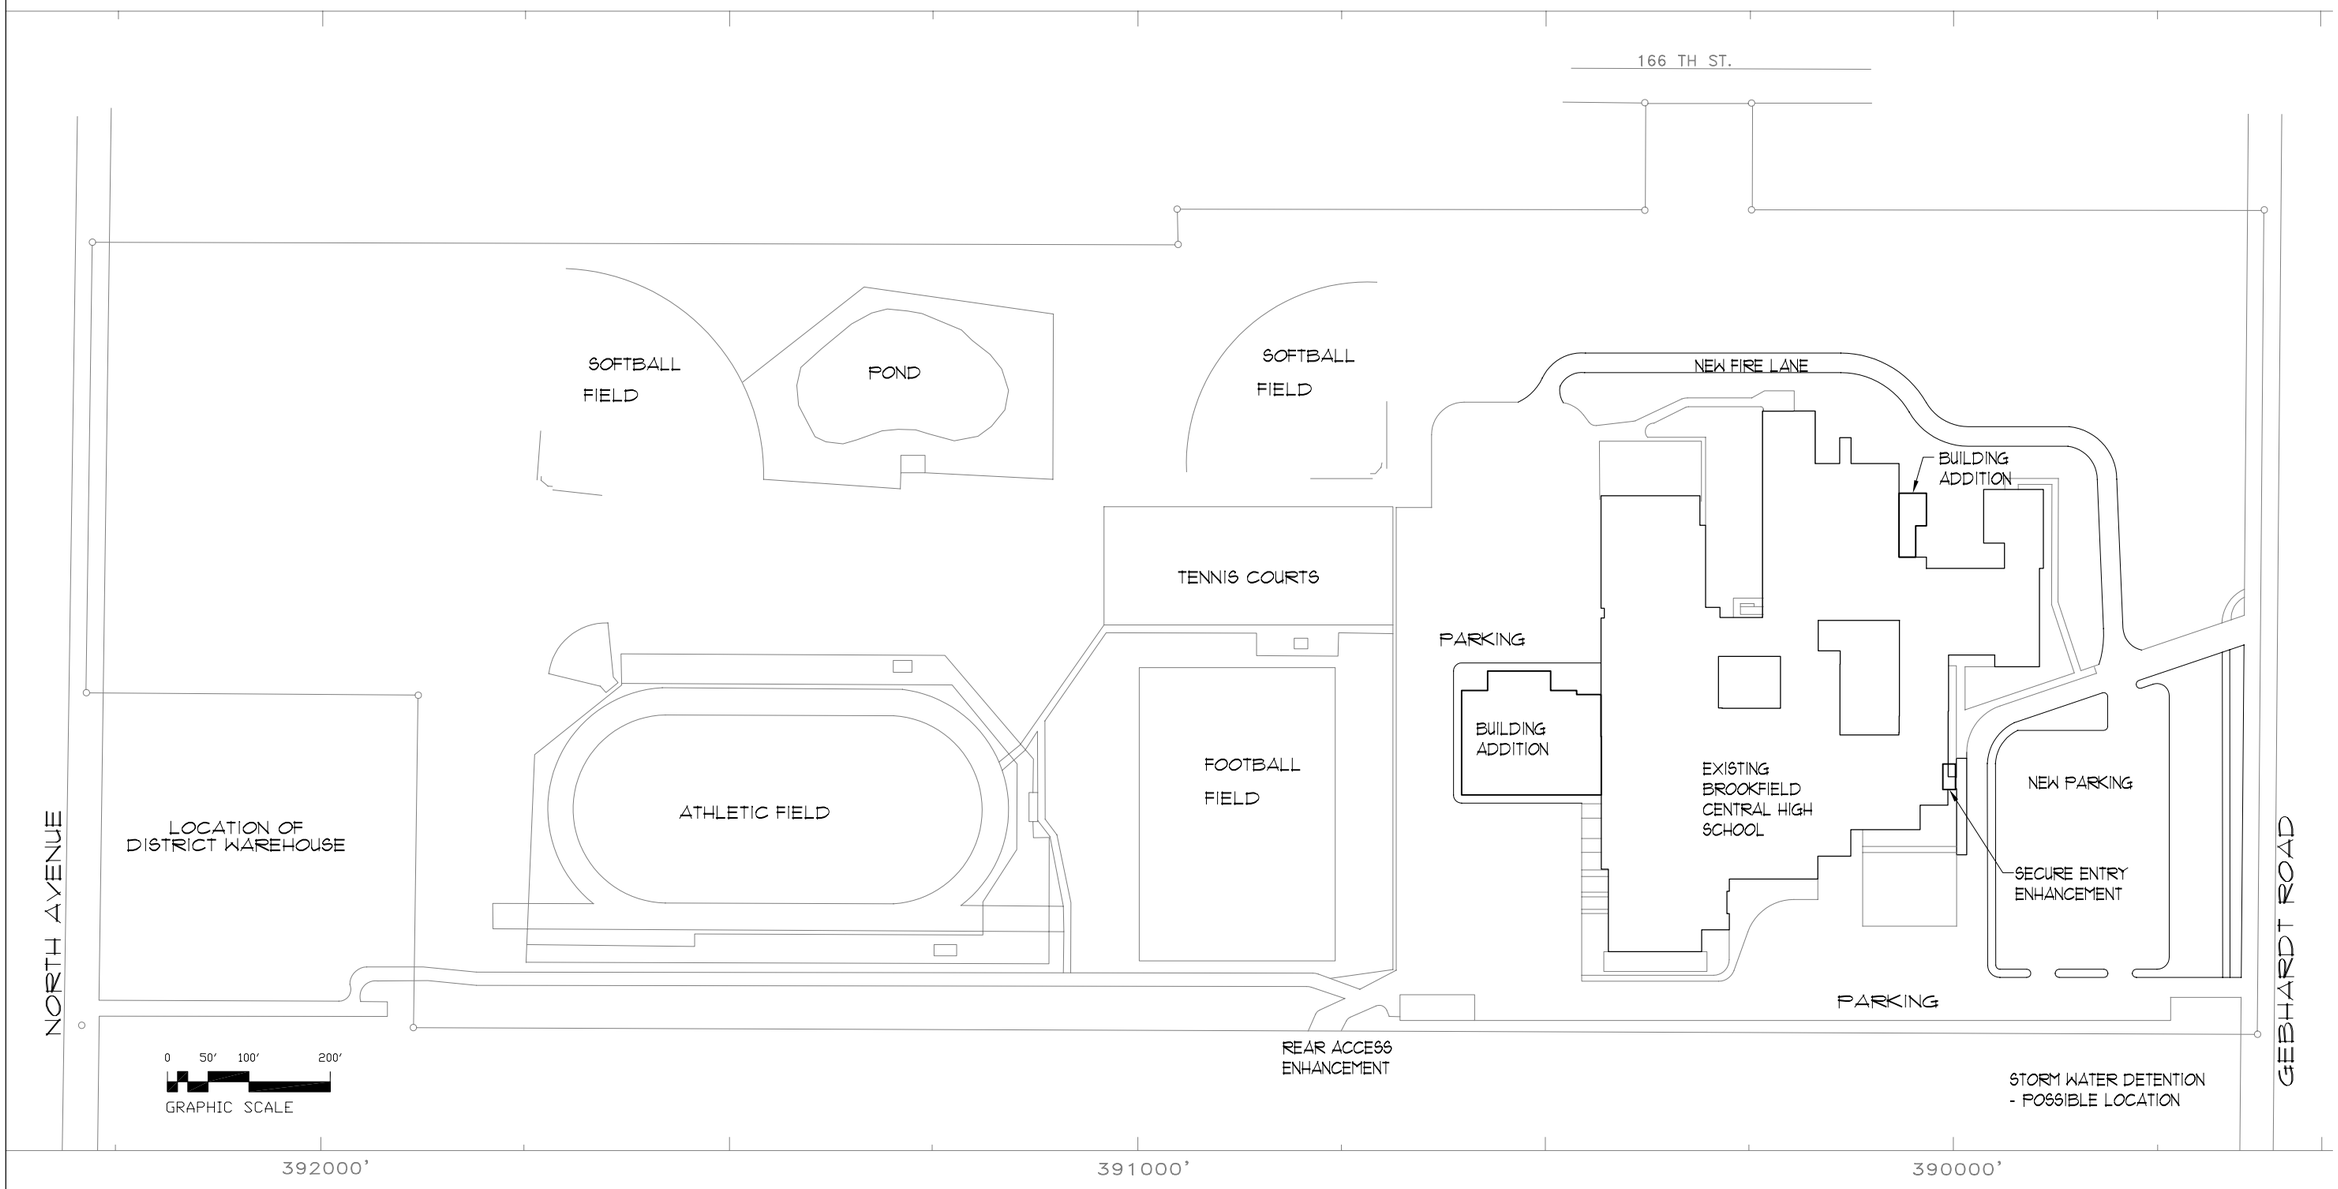

01-30-08

REMODELED SITE PLAN