PRA #06121

ELMBROOK SCHOOL DISTRICT - BROOKFIELD EAST HIGH SCHOOL

BROOKFIELD, WI

Plunkett Raysich Architects, LLP

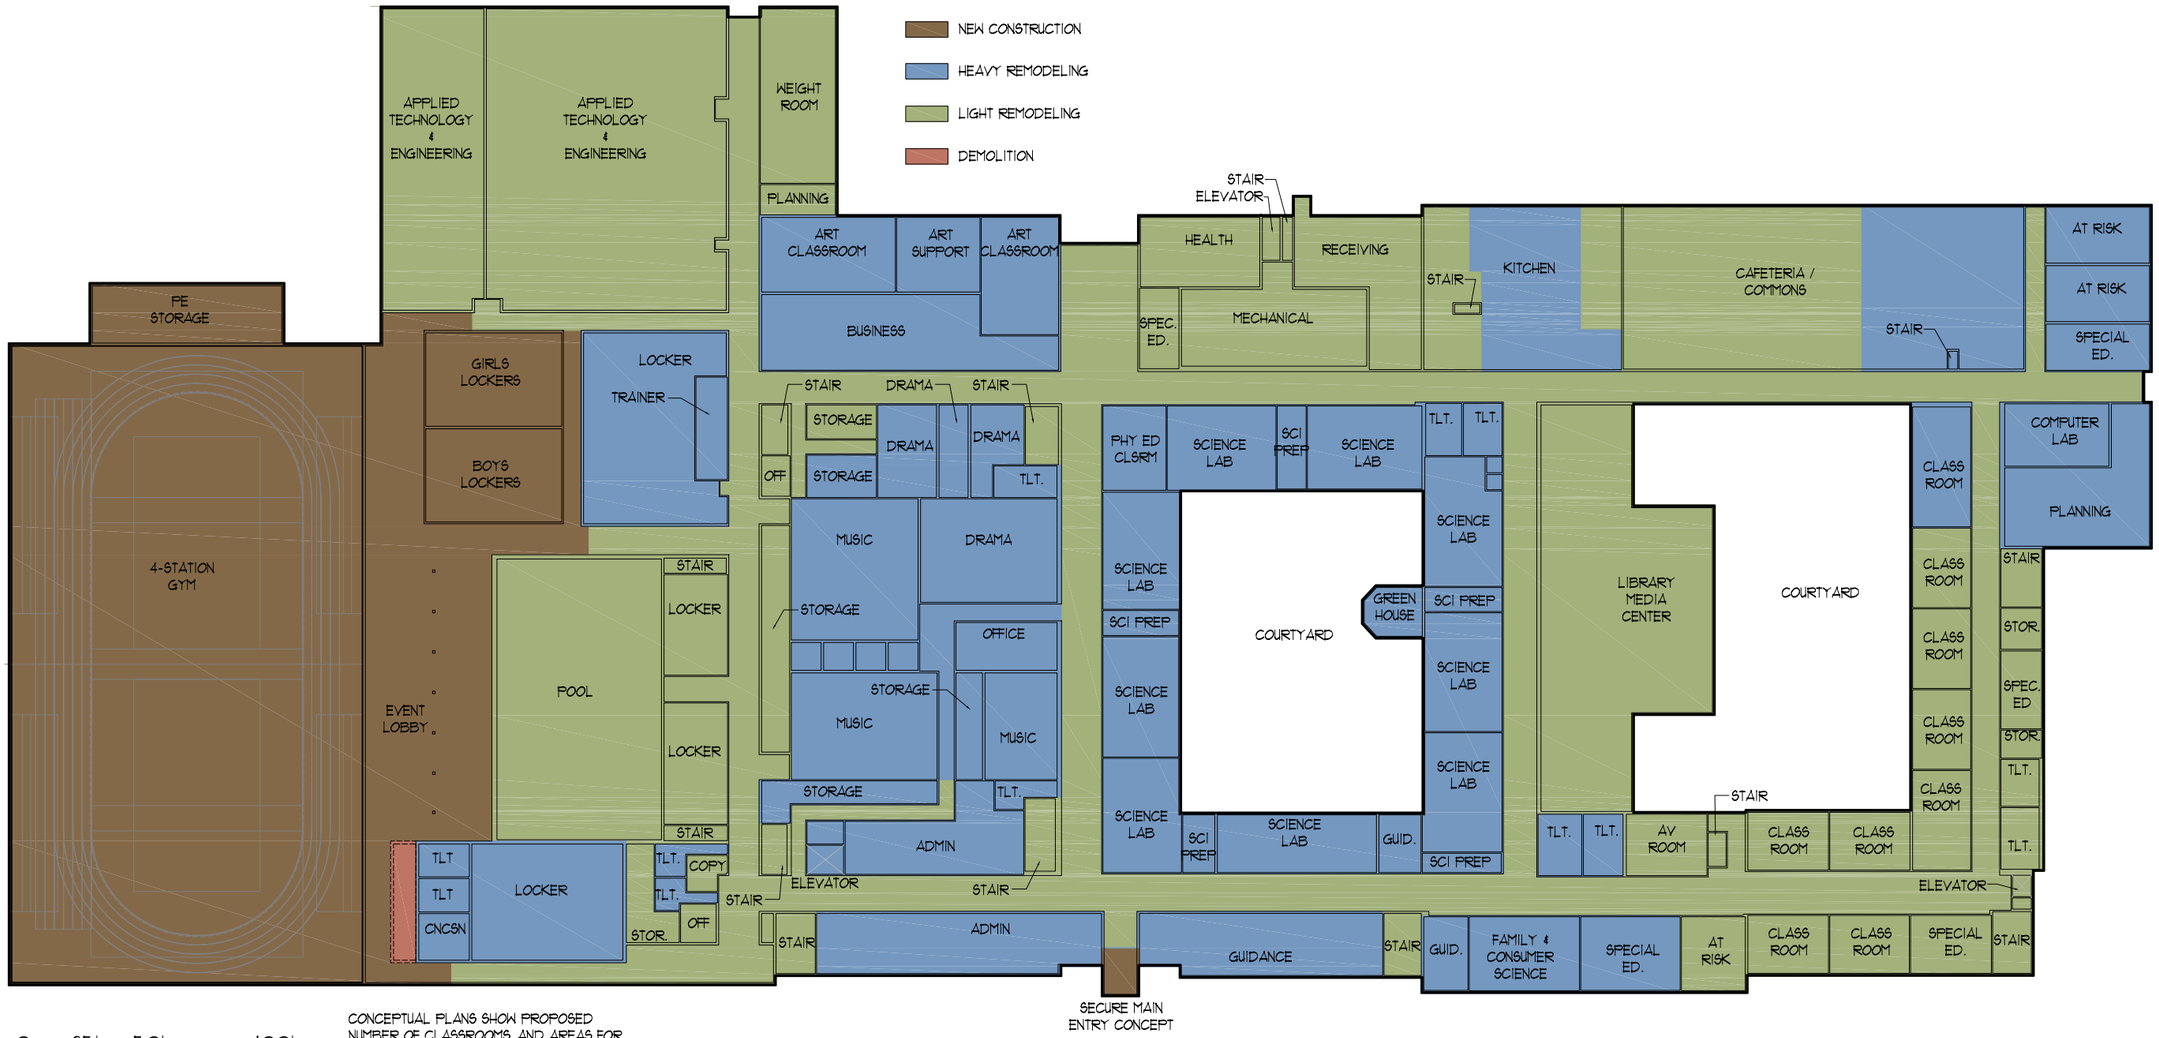

0 25' 50' 100'

GRAPHIC SCALE

CONCEPTUAL PLANS SHOW PROPOSED NUMBER OF CLASSROOMS, AND AREAS FOR REMODELING AND NEW CONSTRUCTION. WITH FURTHER STAFF INPUT AFTER REFERENDUM, PLANS WILL BE REFINED WITHIN BUDGET TO MAXIMIZE CLASSROOM SQUARE FOOTAGE AND PLACEMENT.

GROUND LEVEL PLAN

01-31-08